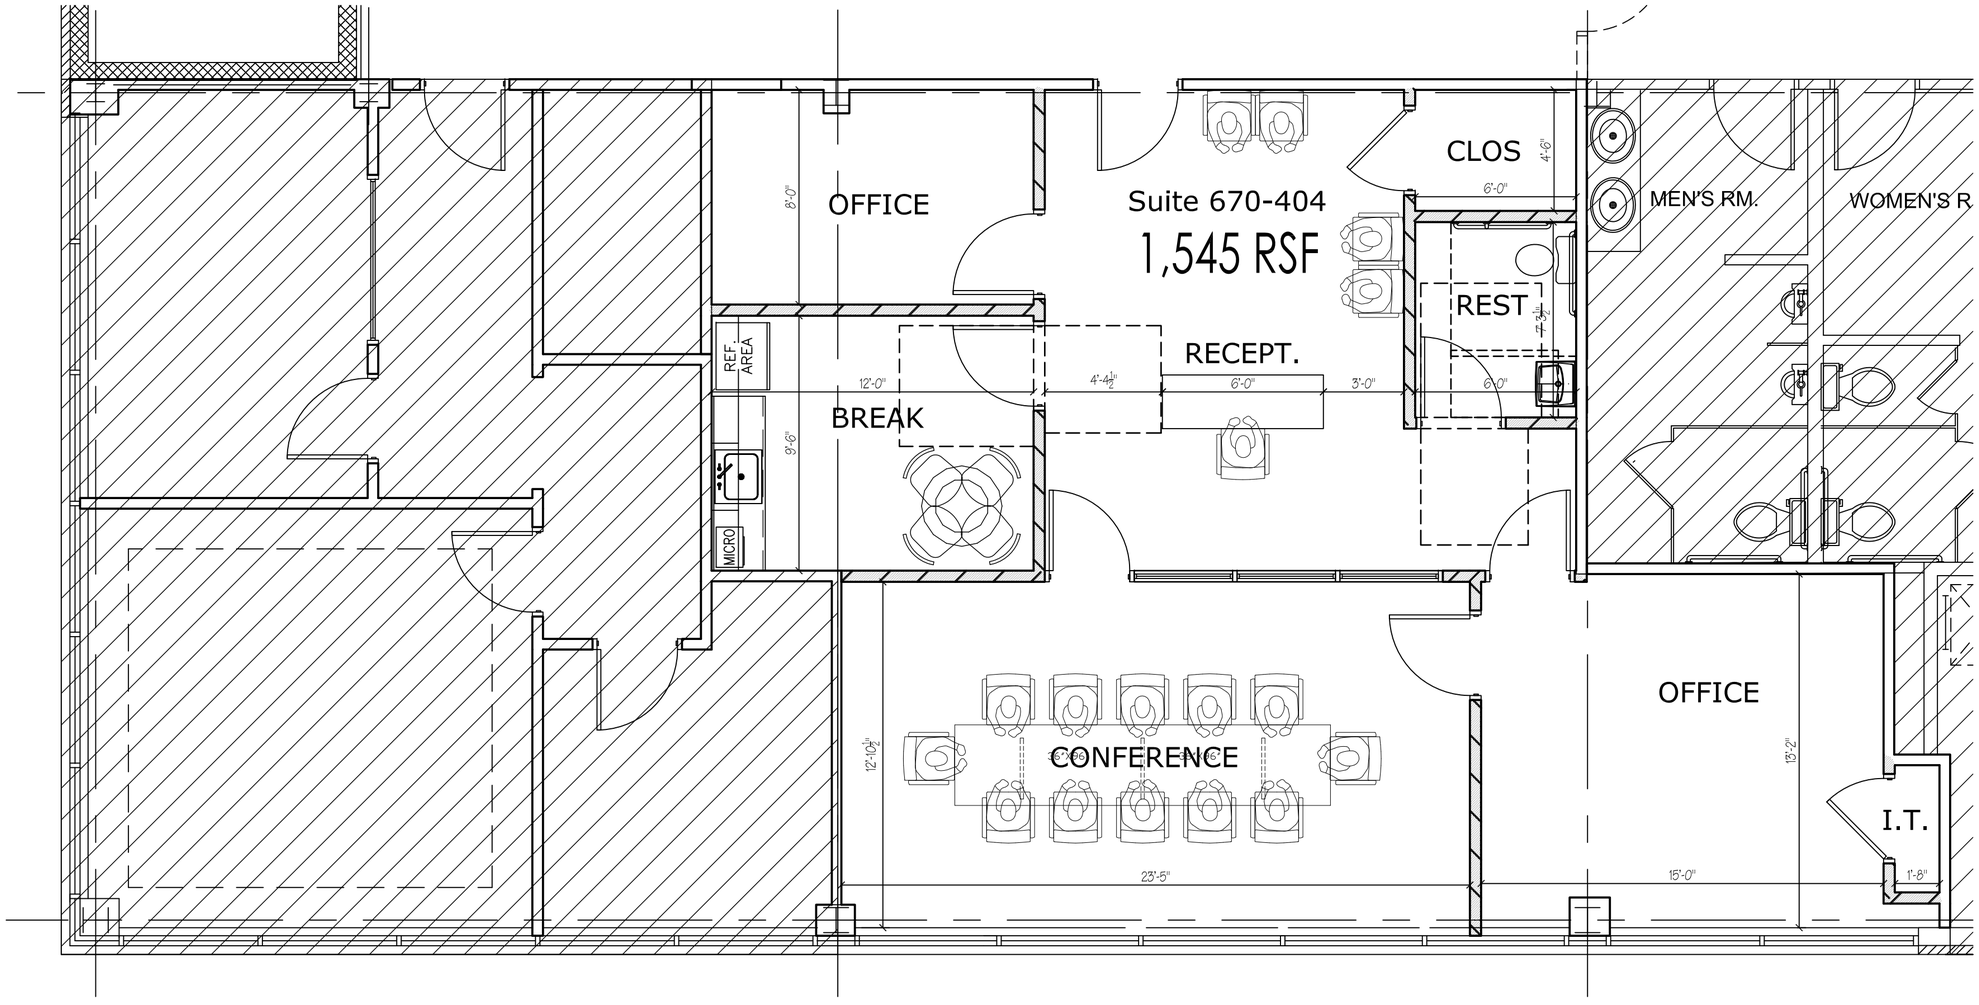

FOURTH FLOOR -
670 WATERFRONT OFFICE BLDG.

SCALE: 1/4"=1'-0"

0 6' 12'

Scale in feet

FLOOR PLAN | DATE: 12/04/2024

Seals:

PRELIMINARY - FOR REVIEW ONLY
THIS COMPUTER FILE/DRAWING IS FOR INFORMATIONAL PURPOSES ONLY AND IS NOT INTENDED FOR CONSTRUCTION OR BIDDING. DO NOT START CONSTRUCTION WITHOUT A SEALED SET OF DOCUMENTS FROM THE ARCHITECT.

CAM architect